
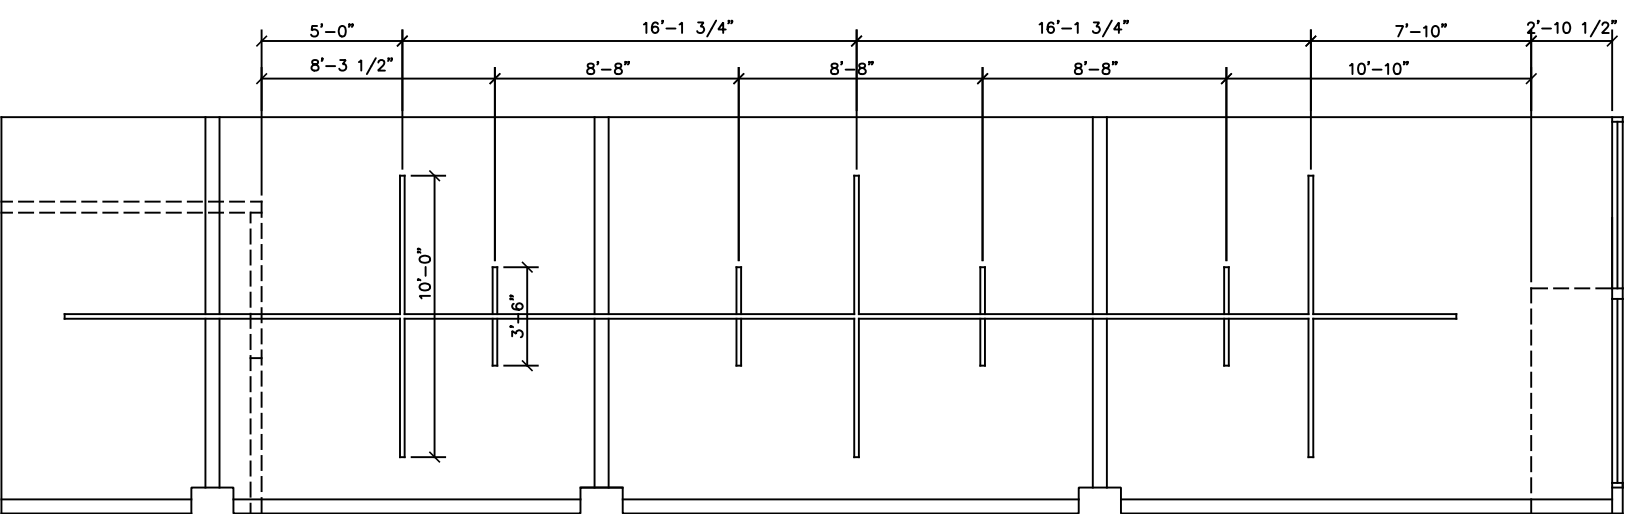
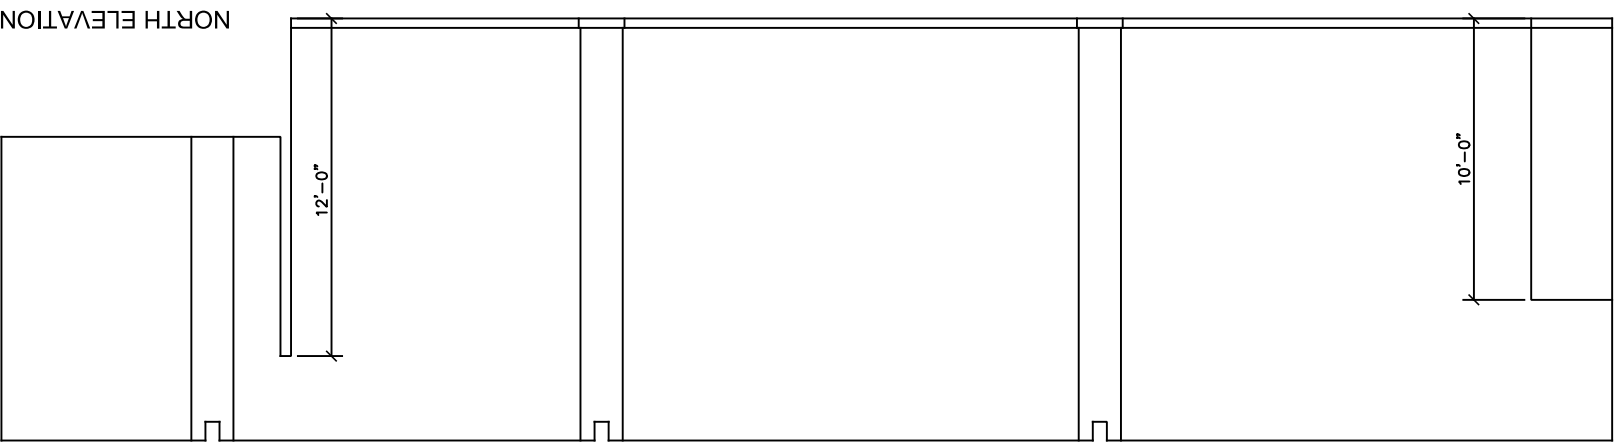
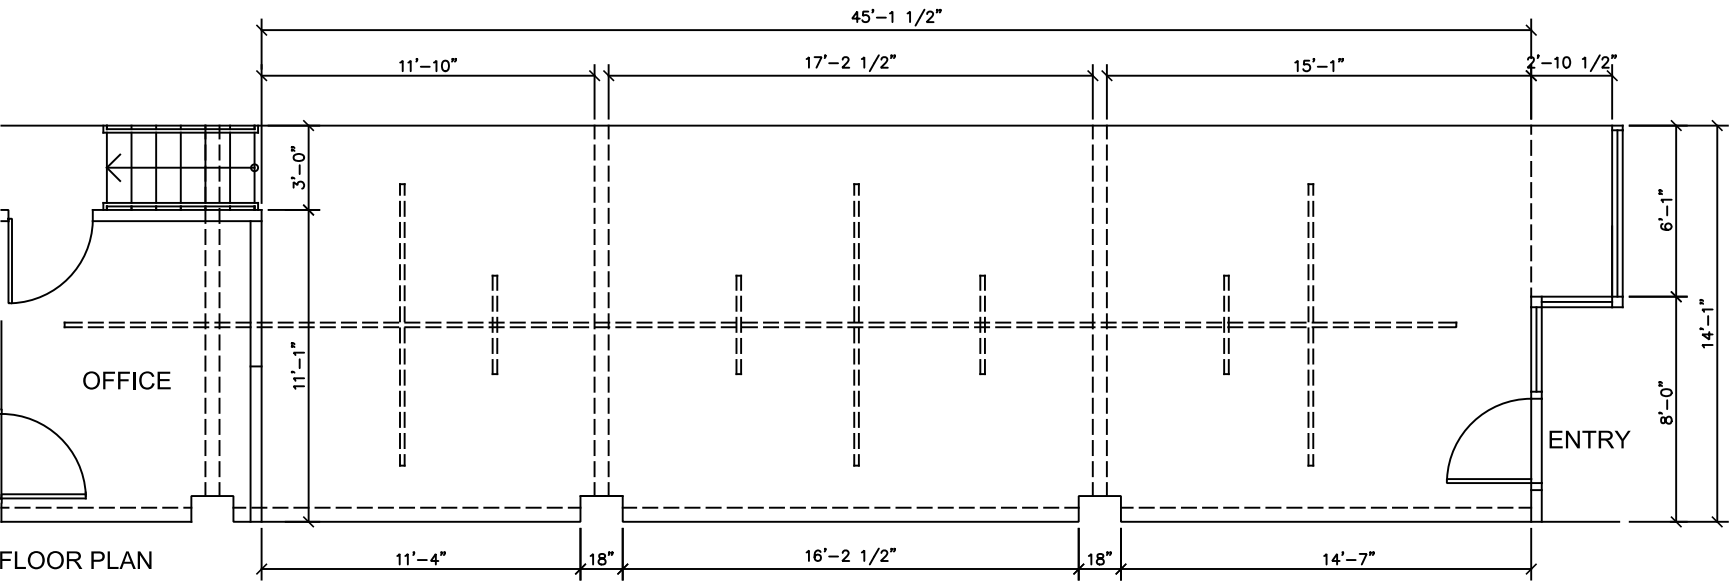
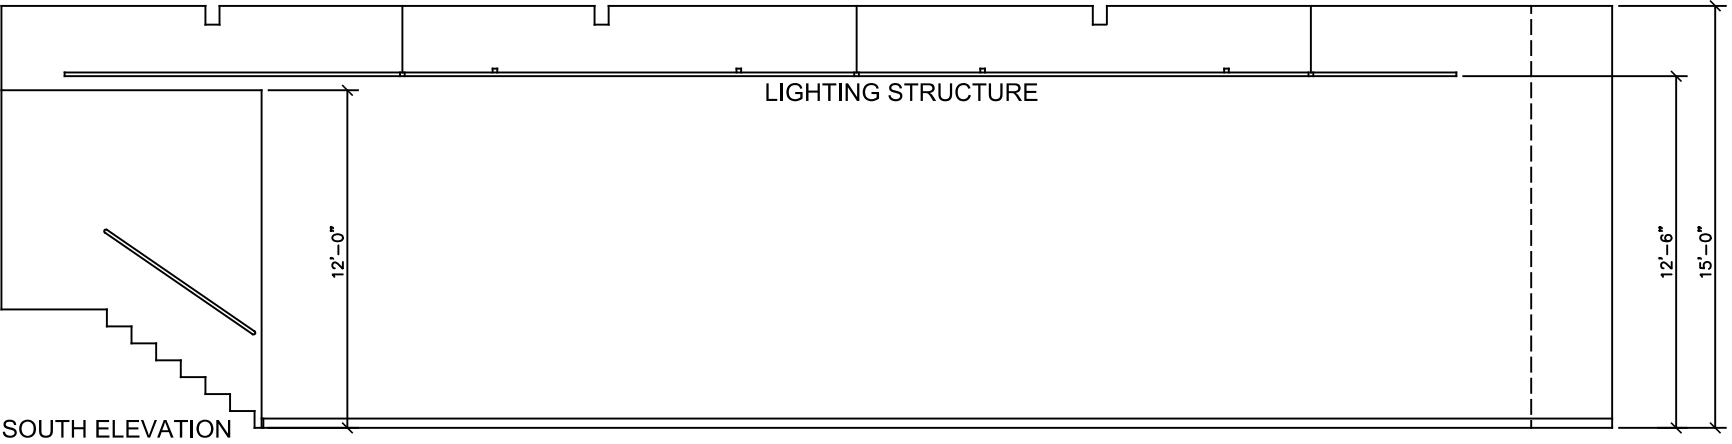


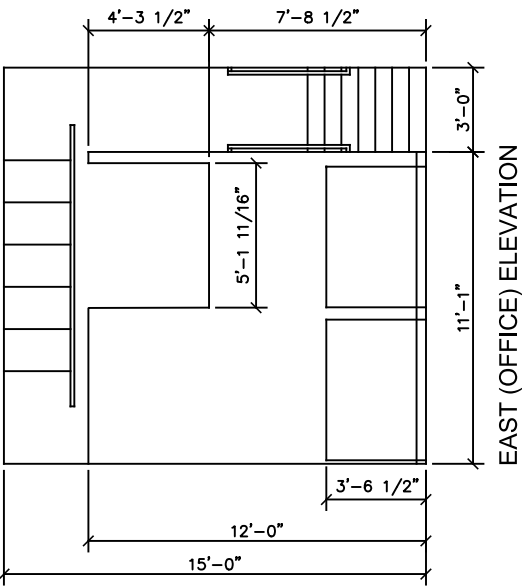

REFLECTED CEILING PLAN